AMENDMENTS TABLE

VERSION	AMENDMENT	AUTHORISED BY	DATE

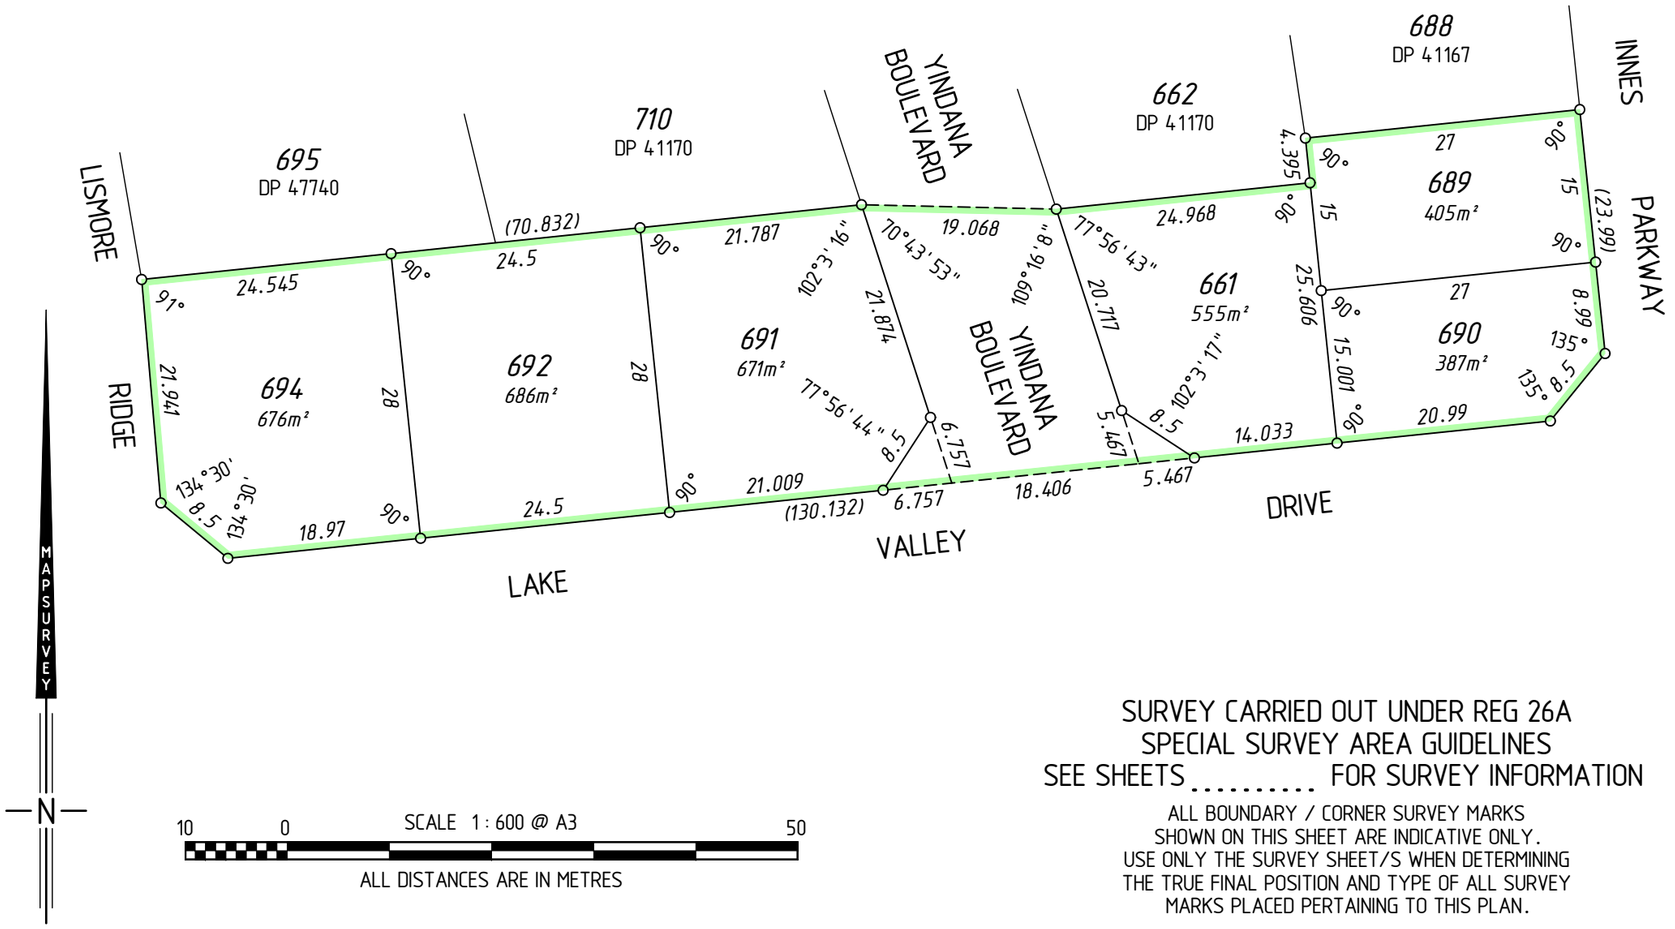

SURVEY CARRIED OUT UNDER REG 26A
SPECIAL SURVEY AREA GUIDELINES
SEE SHEETS ..... FOR SURVEY INFORMATION

ALL BOUNDARY / CORNER SURVEY MARKS SHOWN ON THIS SHEET ARE INDICATIVE ONLY. USE ONLY THE SURVEY SHEET/S WHEN DETERMINING THE TRUE FINAL POSITION AND TYPE OF ALL SURVEY MARKS PLACED PERTAINING TO THIS PLAN.

TYPE: FREEHOLD

PURPOSE: SUBDIVISION — S.S.A. YES

PLAN OF

LOTS 661, 689-692, 694,ROAD AND RESTRICTIVE COVENANT

DISTRICT / TOWNSITE: COCKBURN SOUND — DPI FILE No.

LOCALITY: LAKELANDS

LOCAL AUTHORITY: CITY OF MANDURAH

FORMER TENURE	ON	FIELD BOOK
LOT 9555 ON DP 49757 C.T.2654/196	INDEX SEE SMARTPLAN	

SCALE: 1 : 600 at A3
ALL DISTANCES ARE IN METRES

APPROVED BY
WESTERN AUSTRALIAN PLANNING COMMISSION
FILE 140582

..... Delegated under Sec 16 P & D Act 2005 DATE

LODGED

DATE .....

FEE PAID .....

ASSESS No. .....

TYPE OF VALIDATION

FULL AUDIT .....
LEGAL COMPONENT .....
DOCKET PLAN .....
CERTIFIED CORRECT .....
I.S.C. .....
F.S.C. .....

SURVEYOR'S CERTIFICATE
Reg 54

I Scott J. ANDERSON

hereby certify that this plan is accurate and is a correct representation of the -
(a) *survey, and/or
(b) *calculations from measurements,
[*delete if inapplicable]
undertaken for the purposes of this plan and that it complies with the relevant written law(s) in relation to which it is lodged.

FINAL

..... Licensed Surveyor Date

McMULLENNOLAN
www.mapsurvey.com.au
PO Box 3526, Success, W.A. 6964
Phone: (08) 6436 1599 Fax: (08) 6436 1500
Email: info@mapsurvey.com.au

MAPS Ref : 95610dp-074b
DP66301.CSD

IN ORDER FOR DEALINGS

SUBJECT TO .....

..... FOR INSPECTOR OF PLANS & SURVEYS/ AUTHORIZED LAND OFFICER DATE

APPROVED REG26A (4)

..... INSPECTOR OF PLANS & SURVEYS/ AUTHORIZED LAND OFFICER DATE

Landgate
Western Australian Land Information Authority

DEPOSITED PLAN
66301

SHEET 1 OF 1 SHEETS
VERSION 1

INTERESTS AND NOTIFICATIONS

SUBJECT	PURPOSE	STATUTORY REFERENCE	ORIGIN	LAND BURDENED	BENEFIT TO	COMMENTS
	RESTRICTIVE COVENANT	SEC 136D OF THE TLA	THIS PLAN & DOC	ALL LOTS	ALL LOTS	
	NOTIFICATION	SEC 165 OF THE P & D ACT	DOC	ALL LOTS		PROXIMITY TO MOSQUITO BREEDING AREA